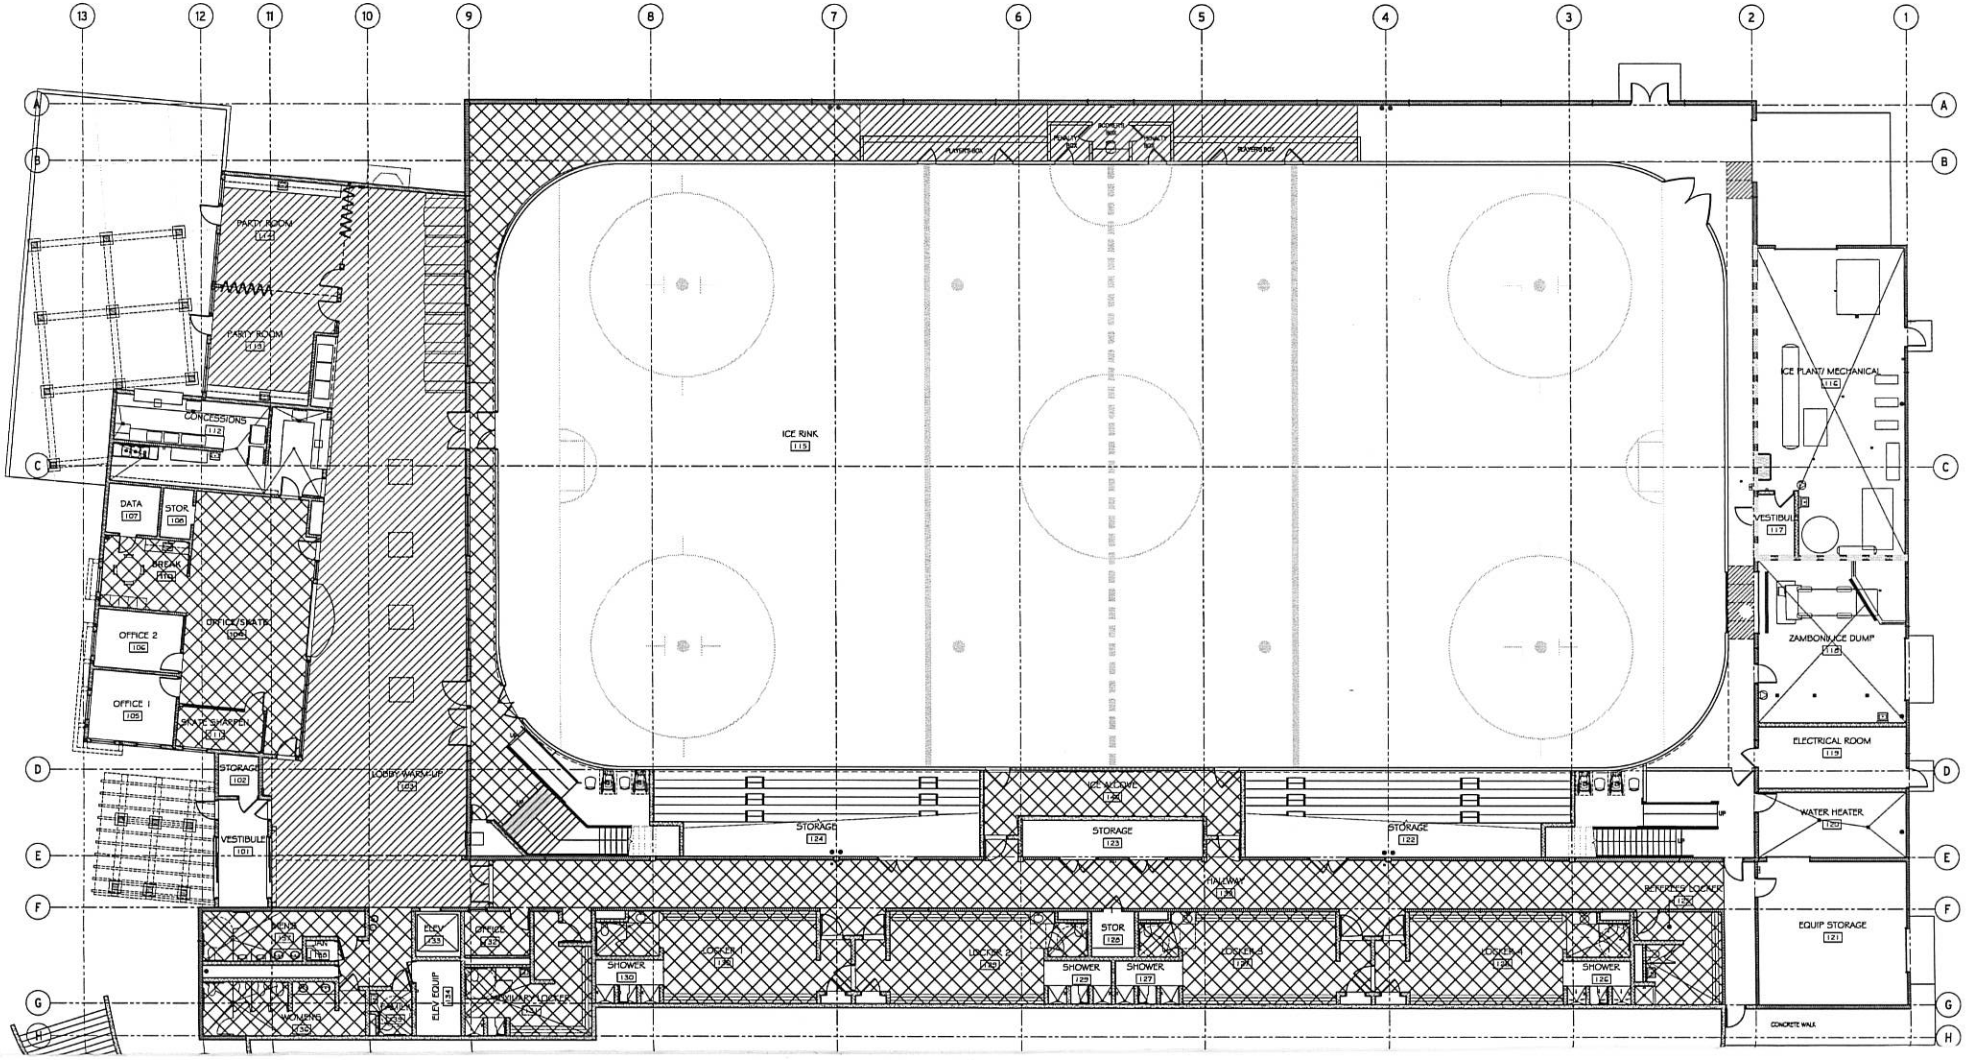
PARTY ROOM 114
PARTY ROOM 113
CONCESSIONS 112
DATA 107
STOR 108
BREAK 110
OFFICE 2 104
OFFICE/WATER 109
OFFICE 1 105
SKATE SHARPEN 111
STORAGE 102
LOBBY/WARM-UP 103
VESTIBULE 101
MENS 135
WOMENS 136
JAN 180
ENV 133
OFFICE 132
ELEC EQUIP 134
MECHANICAL 131
ICE RINK 115
PENALTY BOX
PENALTY BOX
PLAYERS BOX
PLAYERS BOX
ICE ALCOVE 126
STORAGE 124
STORAGE 123
STORAGE 122
HALLWAY 138
SHOWER 130
LOCKER 1 125
LOCKER 2 128
STOR 126
SHOWER 129
SHOWER 127
LOCKER 3 131
LOCKER 4 136
SHOWER 132
BENCH/LOCKER 139
ICE PLANT/ MECHANICAL 116
VESTIBULE 117
ZAMBONI/ICE DUMP 118
ELECTRICAL ROOM 119
WATER HEATER 120
EQUIP STORAGE 121
CONCRETE WALK