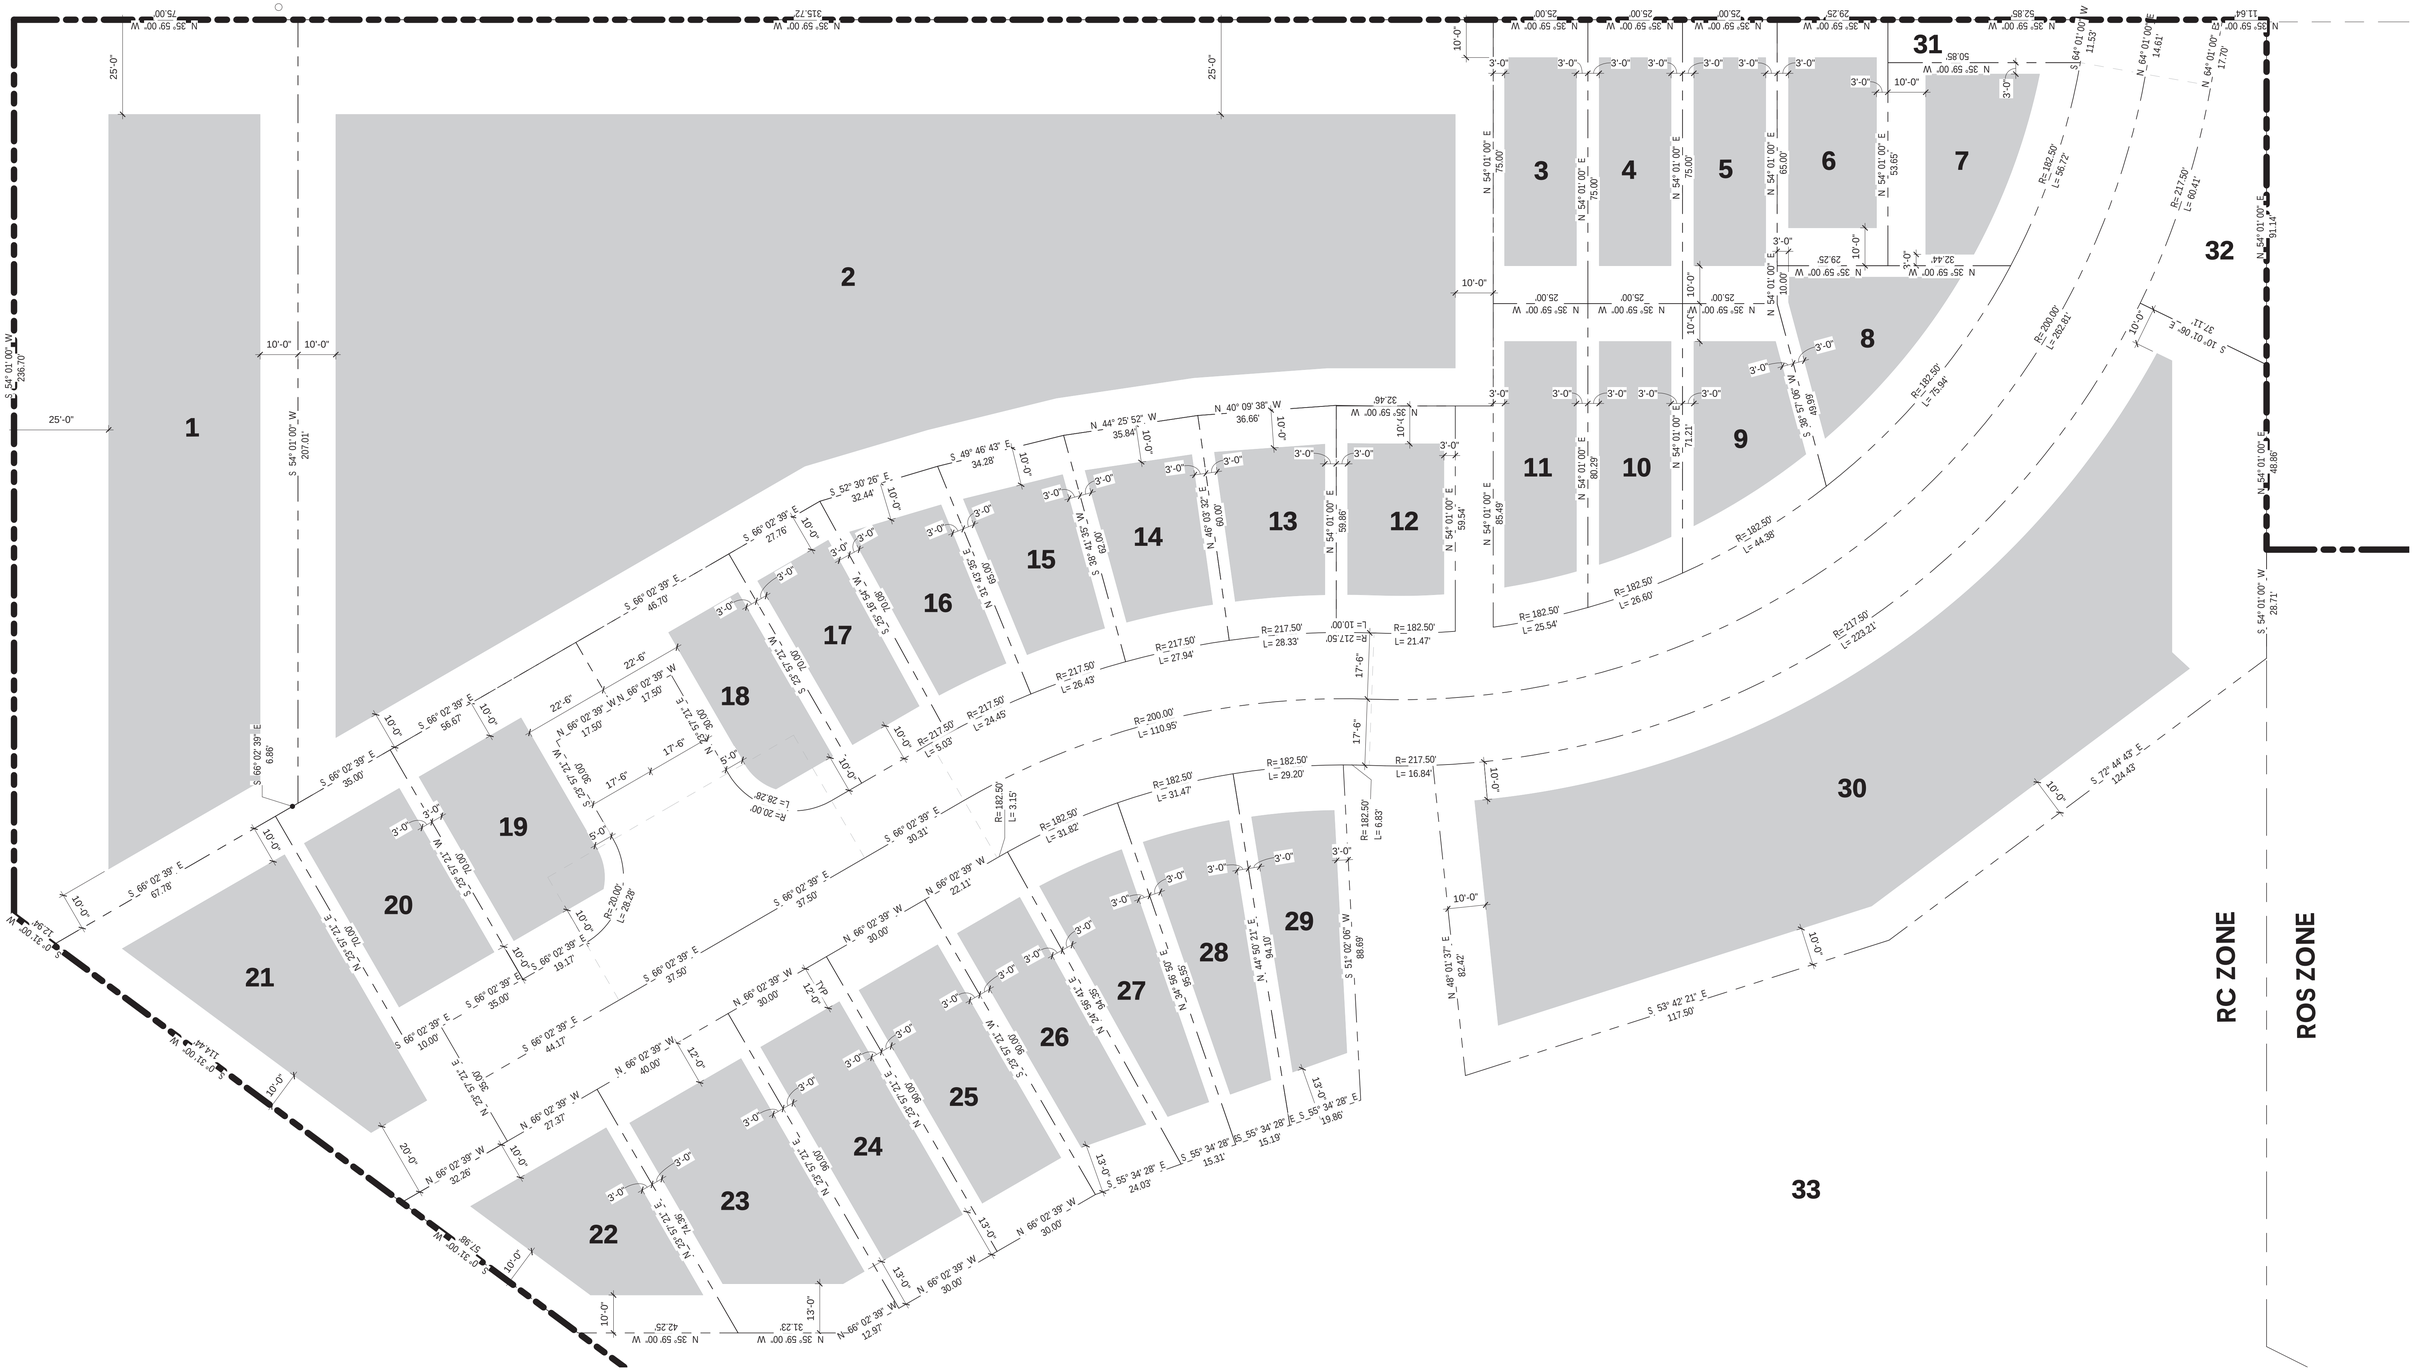

Section 11 {Property Setbacks/ Buildling Pads}